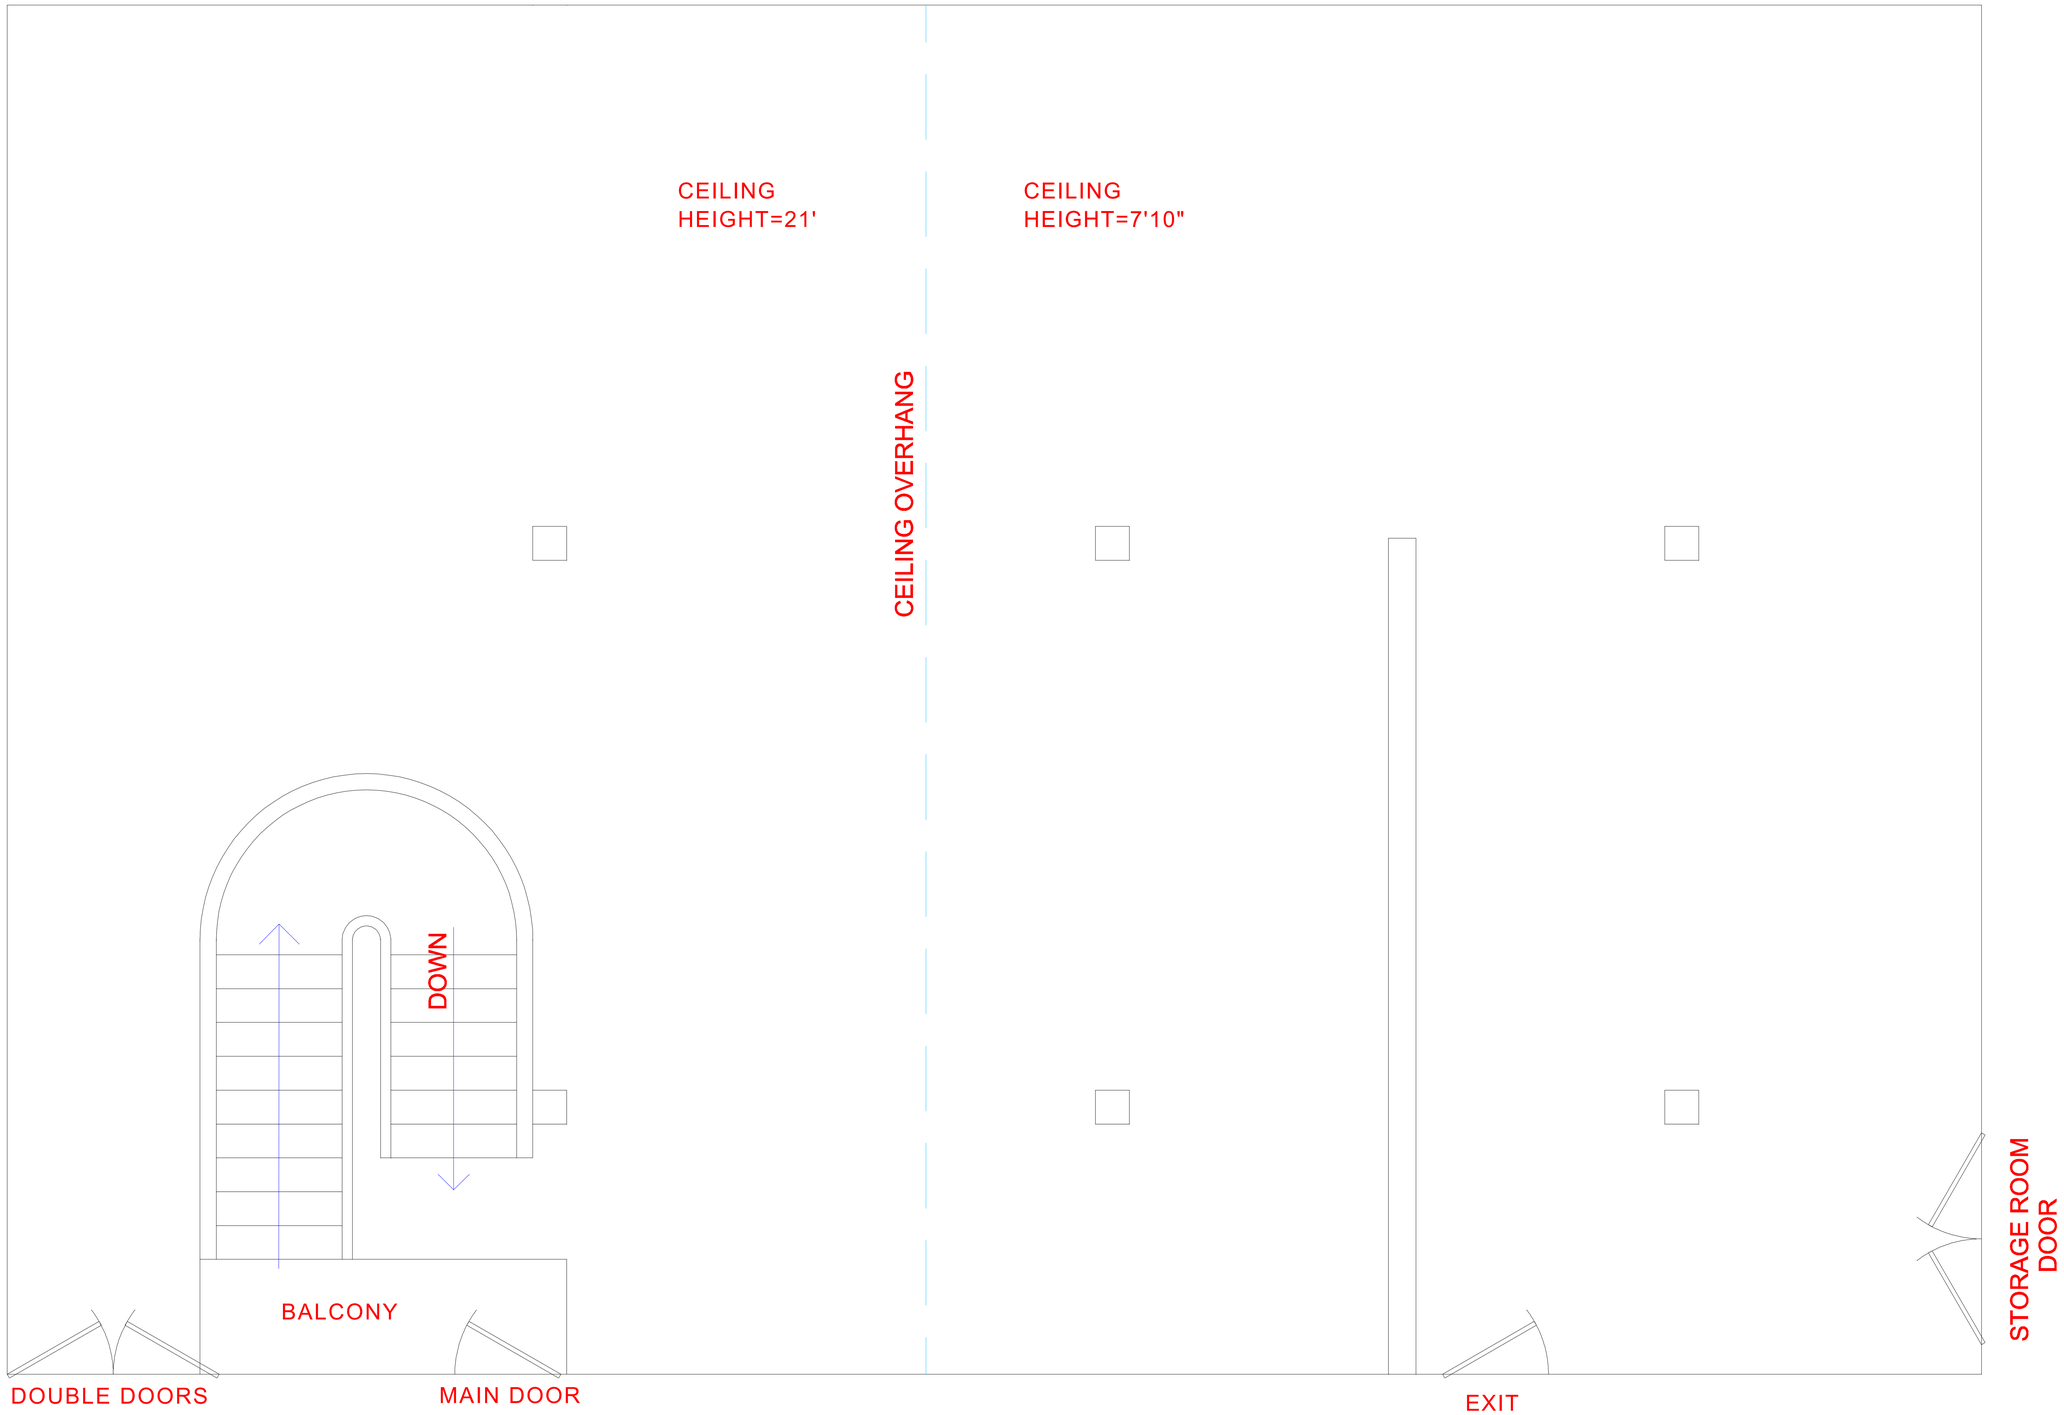


# GALLERY FLOOR PLAN

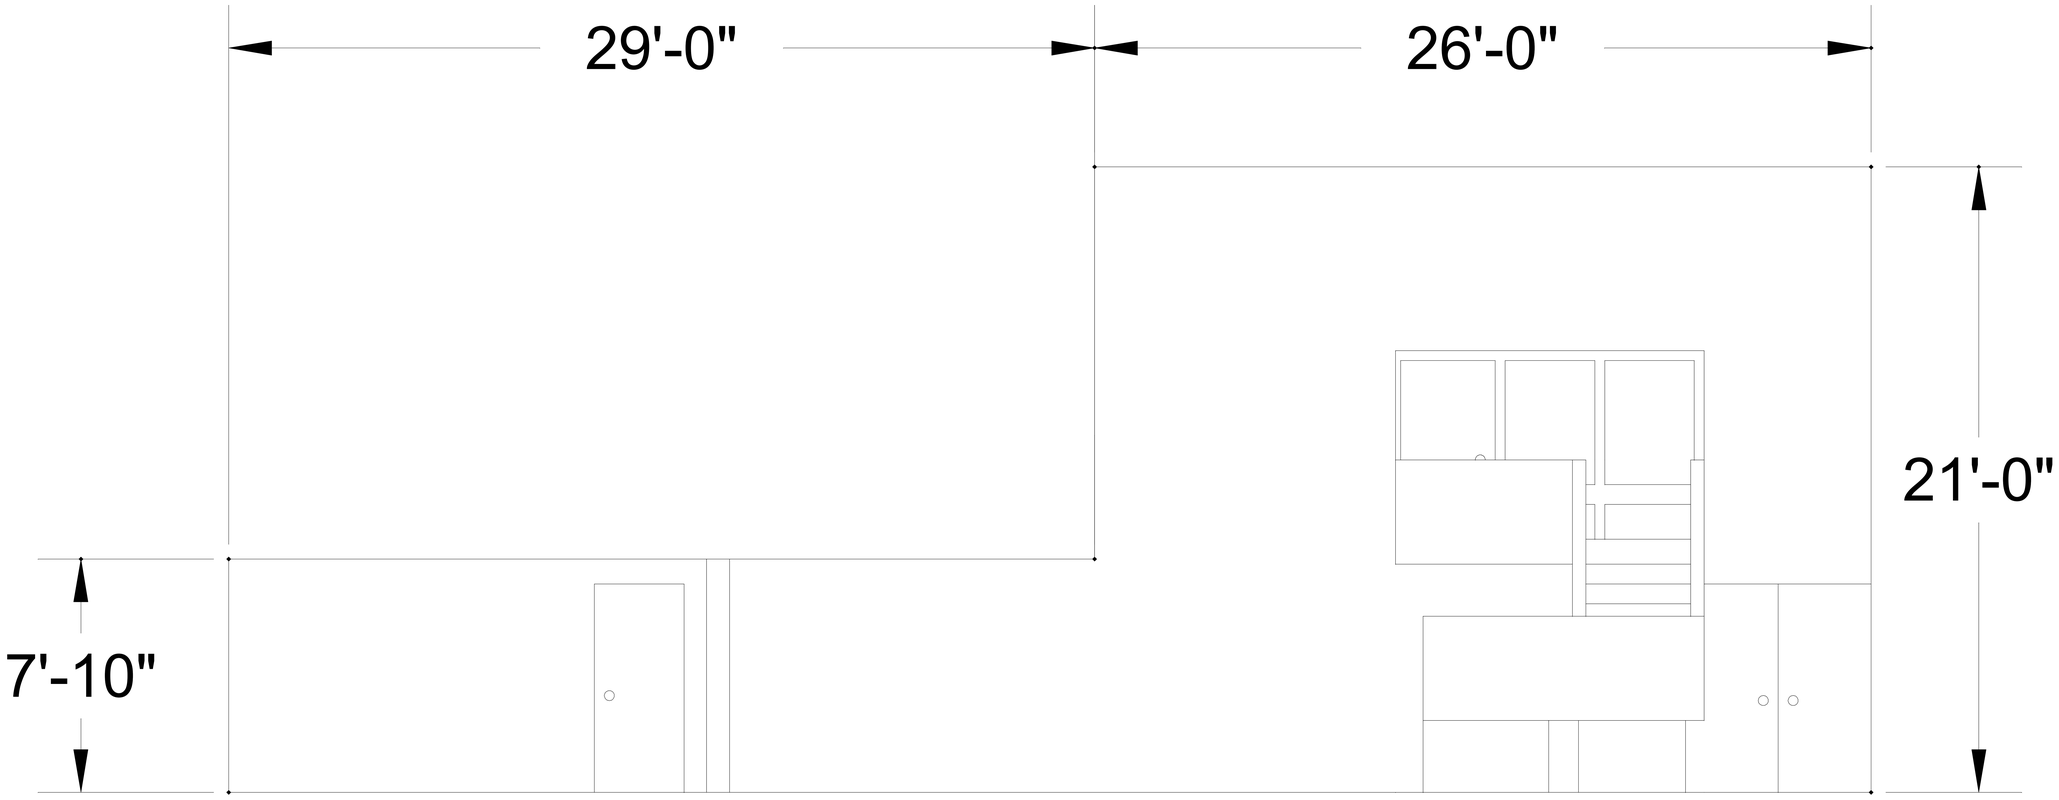


# EAST GALLERY WALL

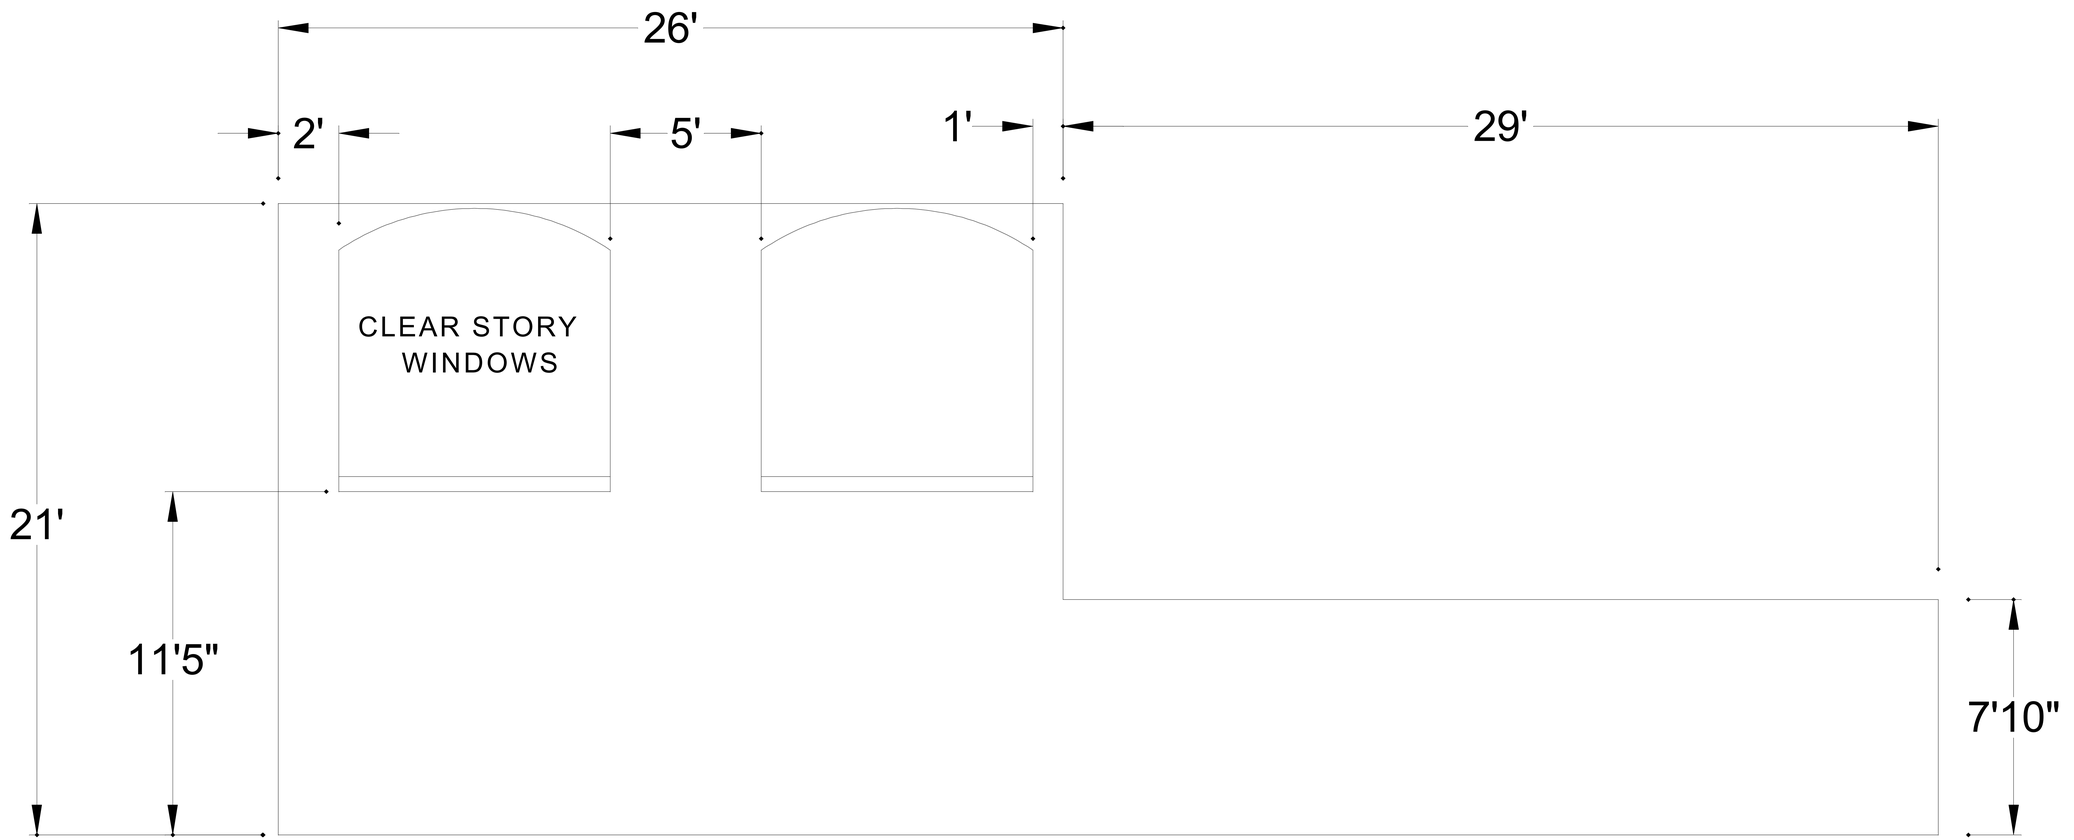


# WEST GALLERY WALL

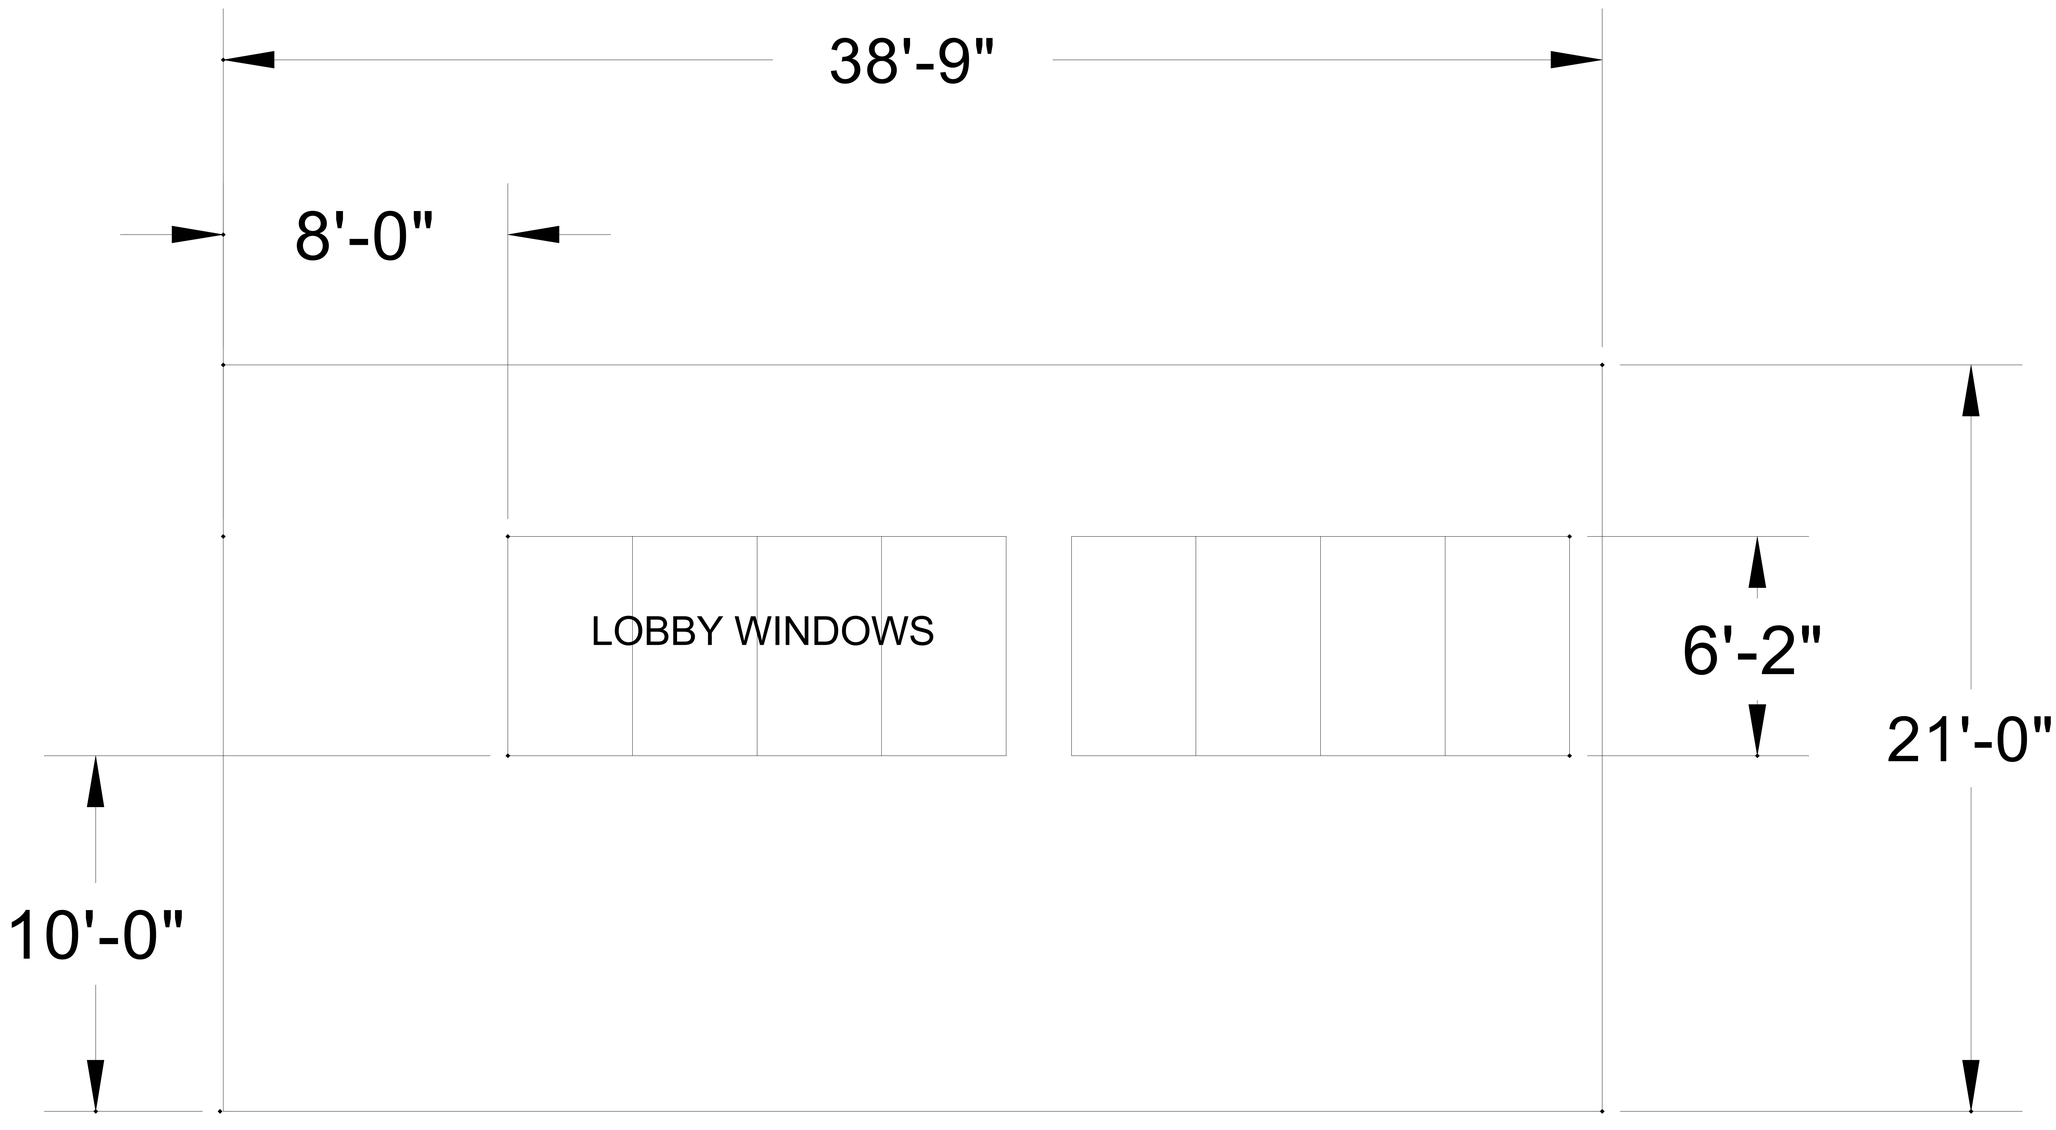


SOUTH GALLERY WALL